V 1.4

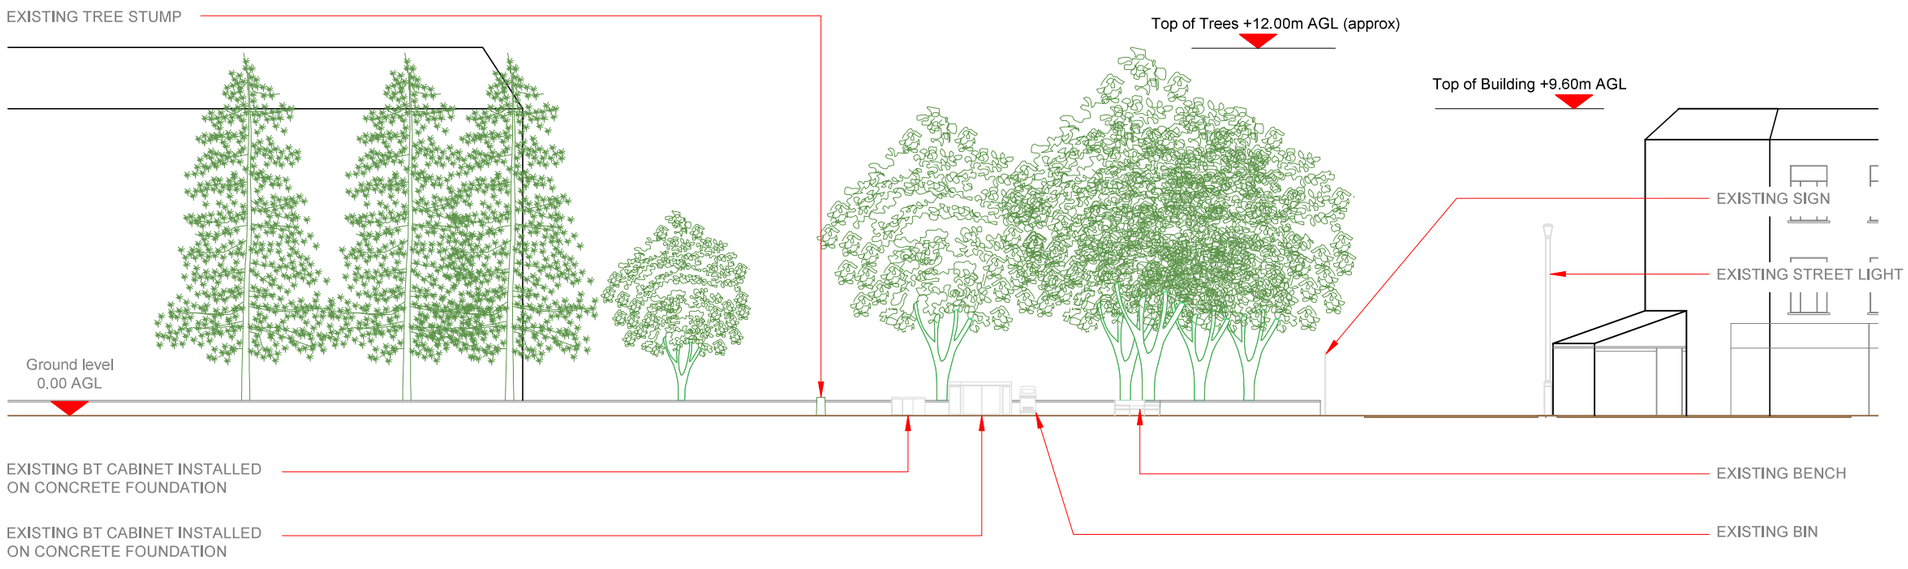

EXISTING SITE ELEVATION

Scale 1:200

100mm
50mm
10mm

Master:	MBNL / EE / H3G:	Project:	Purpose of Issue:	Issue:
M001	MBNL	NTQ	GA	A

Date:	16/11/2018
Drawn:	A. Baloghne
Checked:	D. Ceaton
Approved:	L.Smallfield

Revision / Upgrade Description:
First Issue - Site nomination dated: 27/07/2018

MBNL

Mobile Broadband Network Limited
Sixth Floor, Thames Tower, Station Road, Reading, RG1 1LX

MSP & Design Consultant

waldon:
WALDON TELECOM
PHOENIX HOUSE
PYRFORD ROAD
WEST BYFLEET
SURREY
KT14 6RA

TEL : 01932 411011
FAX : 01932 411012

Site Name: CORNER OF BRIDGE ROAD & ARNISON ROAD

Site ID: 1531532

Address:
CORNER OF BRIDGE ROAD &
ARNISON ROAD
HAMPTON
KT8 9HY

Title: 150 EXISTING SITE ELEVATION

Project: NTQ

Purpose of Issue: GENERAL ARRANGEMENT

EE Cell ID:	MBNL Cell ID:	3UK Cell ID:
96733	ELM114	KT0397

Master Drawing No: 1531532_ELM114_96733_KT0397_M001 | Issue: A