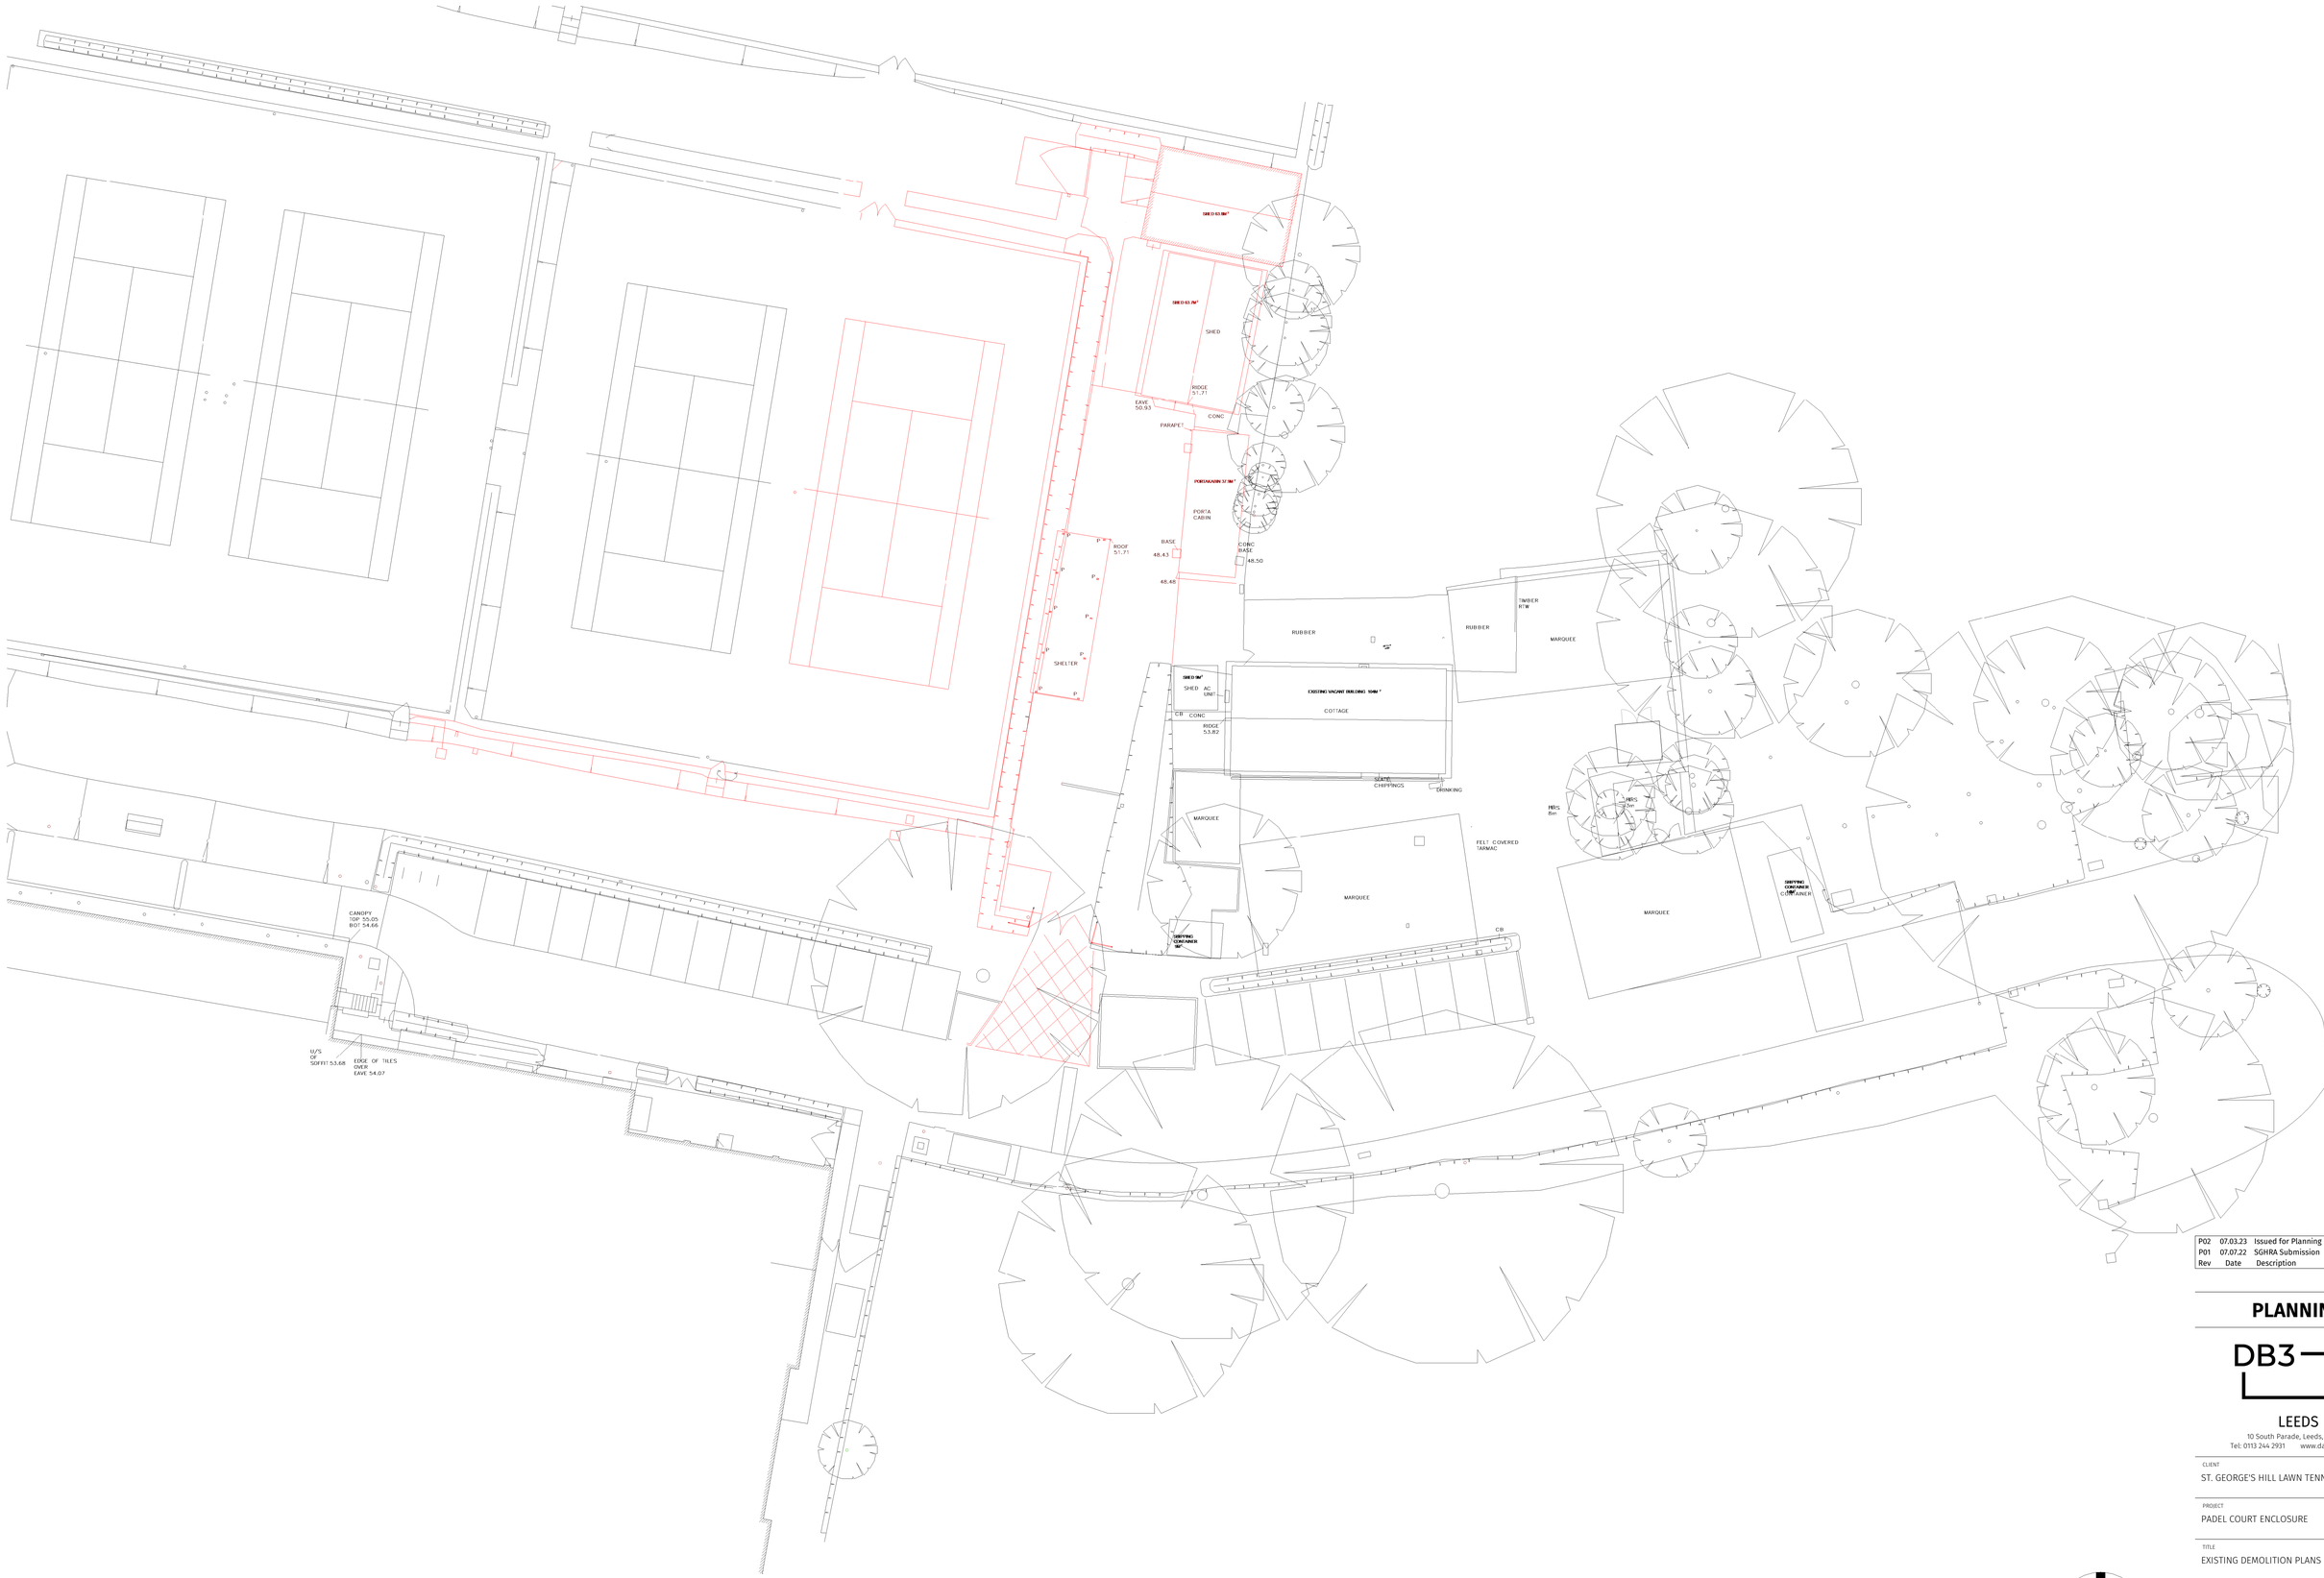

Existing Demolition Plan - Padel Courts

1 : 200

1:200 0 5 10 15 20 m

Rev	Date	Description	By	Chk
P02	07.03.23	Issued for Planning	VG	JM
P01	07.07.22	SGHRA Submission	GL	JM

PLANNING

DB3

LEEDS
10 South Parade, Leeds, LS1 5QS
Tel: 0113 244 2931 www.darntonb3.com

CLIENT
ST. GEORGE'S HILL LAWN TENNIS CLUB

PROJECT
PADEL COURT ENCLOSURE

TITLE
EXISTING DEMOLITION PLANS - PADEL COURTS

CREATION DATE	SCALE @ A1	DRN	CHK	STATUS
07/04/22	1 : 200	GL	JM	S0

SHEET NO. **16365 - DB3 - S01 - ZZ - DR - A - 90020**
PROJECT NO|ORIGINATOR|ZONE|LEVEL|TYPE|ROLE|NUMBER

REVISION **P02**

© **COPYRIGHT. ALL RIGHTS RESERVED.**
THIS DRAWING MUST BE READ IN CONJUNCTION WITH ALL OTHER RELEVANT DRAWINGS AND INFORMATION. ANY DISCREPANCIES MUST BE REPORTED TO DARNTONB3 IMMEDIATELY.
THE DRAWING OR INFORMATION MUST NOT BE USED FOR CONSTRUCTION UNLESS EXPRESSLY ISSUED FOR CONSTRUCTION.
DO NOT SCALE OFF DRAWINGS, USE DISPLAYED DIMENSIONS.

PLOT DATE: 14/03/2023 09:35:07